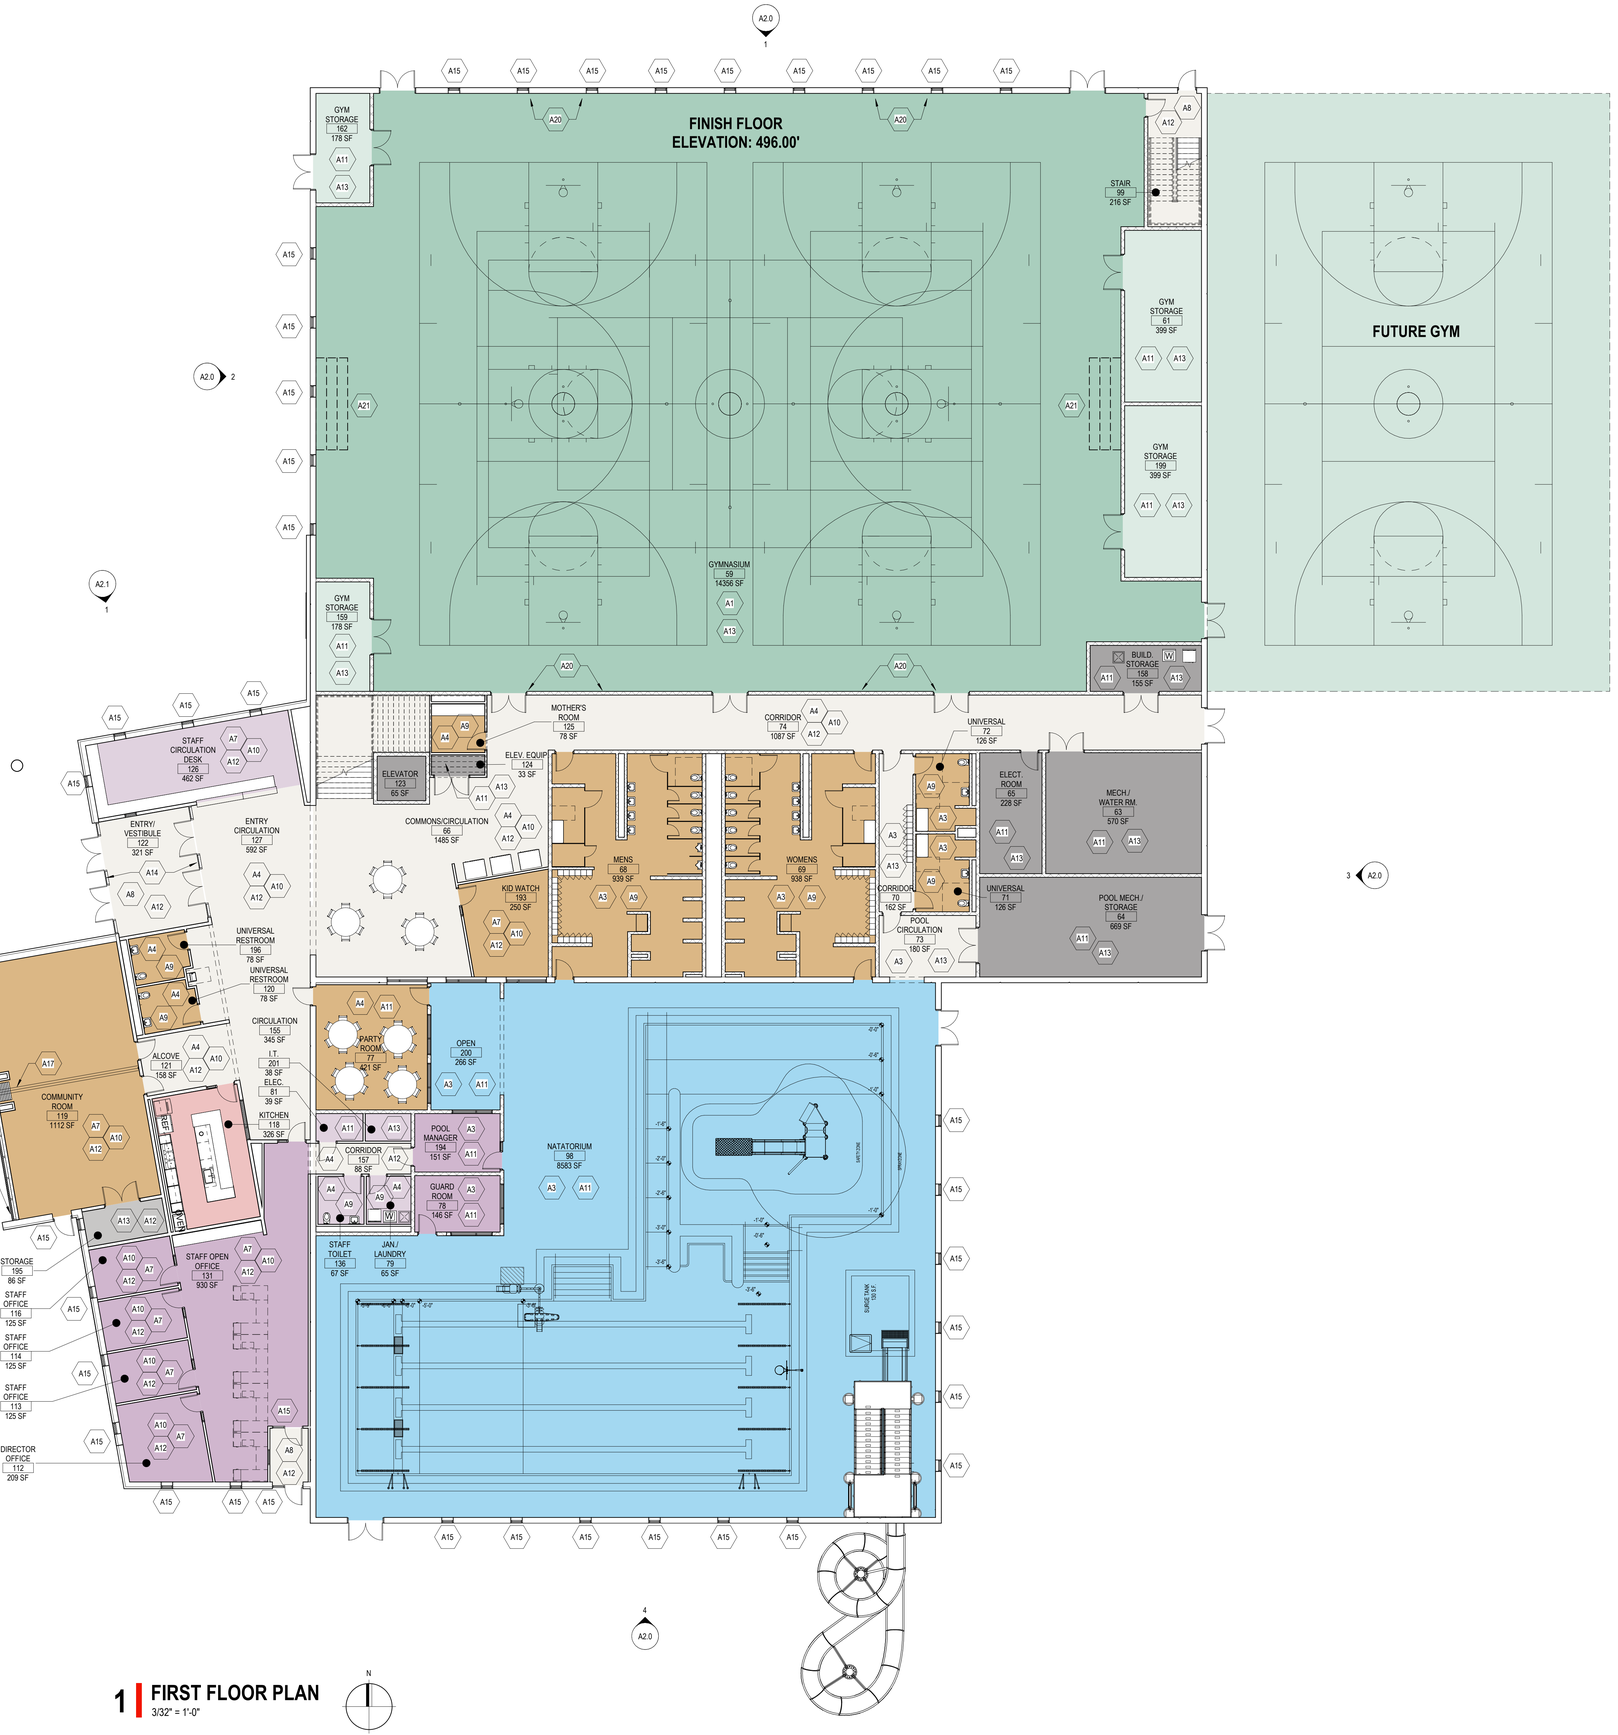

1 FIRST FLOOR PLAN

3/32" = 1'-0"

N

FLOOR PLAN KEYED NOTES

TAG	DESCRIPTION
A1	WOOD GYMNASIUM FLOOR, RECESSED SLAB, ON SLEEPER SYSTEM.
A2	WOOD STUDIO FLOOR.
A3	EPOXY FLOOR, NON SLIP PER IDPH REGULATIONS.
A4	TILE FLOORS.
A5	RUNNING TRACK SPORTS FLOORING.
A6	WEIGHT ROOM SPORTS FLOORING.
A7	OFFICE CARPET TILES.
A8	WALK-OFF CARPET TILES.
A9	FULL HEIGHT TILE WALLS; SEE RC FOR HEIGHTS.
A10	WALL COVERING/PROTECTION.
A11	HP COATING AT ALL SURFACES IN NATATORIUM.
A12	WALL PAINT.
A13	SEALED CONCRETE FLOOR.
A14	CURTAIN WALL SYSTEM.
A15	STOREFRONT SYSTEM.
A17	OPERABLE PARTION; MODERNFOLD.
A18	MIRROR WALL (8'-0").
A19	GUARD RAIL (42").
A20	BACK STOP WALL PADS.
A21	PORTABLE BLEACHERS.

fgma
FGMARCHITECTS

FGM Architects
475 Regency Park, Suite 325
O'Fallon, Illinois 62269

618.624.3364 OFFICE

ILLINOIS PROFESSIONAL DESIGN
FIRM #184-000350

CIVIL
CIVIL DESIGN, INC.
5220 OAKLAND AVENUE
ST. LOUIS, MISSOURI 63110
314.916.1178 (O)
XXX STATE CERTIFICATE OF AUTHORITY
NO. XXXXXXXXXX

LANDSCAPE
PLANNING DESIGN STUDIO
2816 SUTTON BLVD., SUITE 1
ST. LOUIS, MO 63143
314.241.3600 (O)
XXX STATE CERTIFICATE OF AUTHORITY
NO. XXXXXXXXXX

STRUCTURAL
RUBINOS & MESIA ENGINEERS, INC.
200 SOUTH MICHIGAN AVE., SUITE 1500
CHICAGO, IL 60604
312.870.6600 (O)
XXX STATE CERTIFICATE OF AUTHORITY
NO. XXXXXXXXXX

M.E.P.
IMEG
15 SUNNEN DR., SUITE 104
MAPELWOOD, MO 63143
314.645.1132 (O)
XXX STATE CERTIFICATE OF AUTHORITY
NO. XXXXXXXXXX

AQUATIC
COUNSILMAN - HUNSAKER
12851 MANCHESTER RD., SUITE 120
DES PERES, MO 63131
314.894.1245 (O)
XXX STATE CERTIFICATE OF AUTHORITY
NO. XXXXXXXXXX

NOT FOR CONSTRUCTION

FOR REVIEW ONLY

Not for regulatory approval, permit or construction.

The information on this document is preliminary or incomplete, not for construction, recording purposes, or implementation.

ISSUANCE

NO	DATE	DESCRIPTION

MT. VERNON INDOOR RECREATION FACILITY

CITY OF MT. VERNON
34TH STREET, MT. VERNON, IL 62864

100% SD ISSUANCE (UPDATE)

FLOOR PLAN - 1ST FLOOR - OVERALL

SHEET NO.
A1.11

JOB NO. 25-4332.01

© 2026 FGM Architects

2/27/2026 1:47:42 PM
Autodesk Docs://Mt. Vernon Indoor Recreation Facility/25-4332.01_MtVernon_IndoorRec_2024_SD.rvt
Copyright 2026 FGM ARCHITECTS

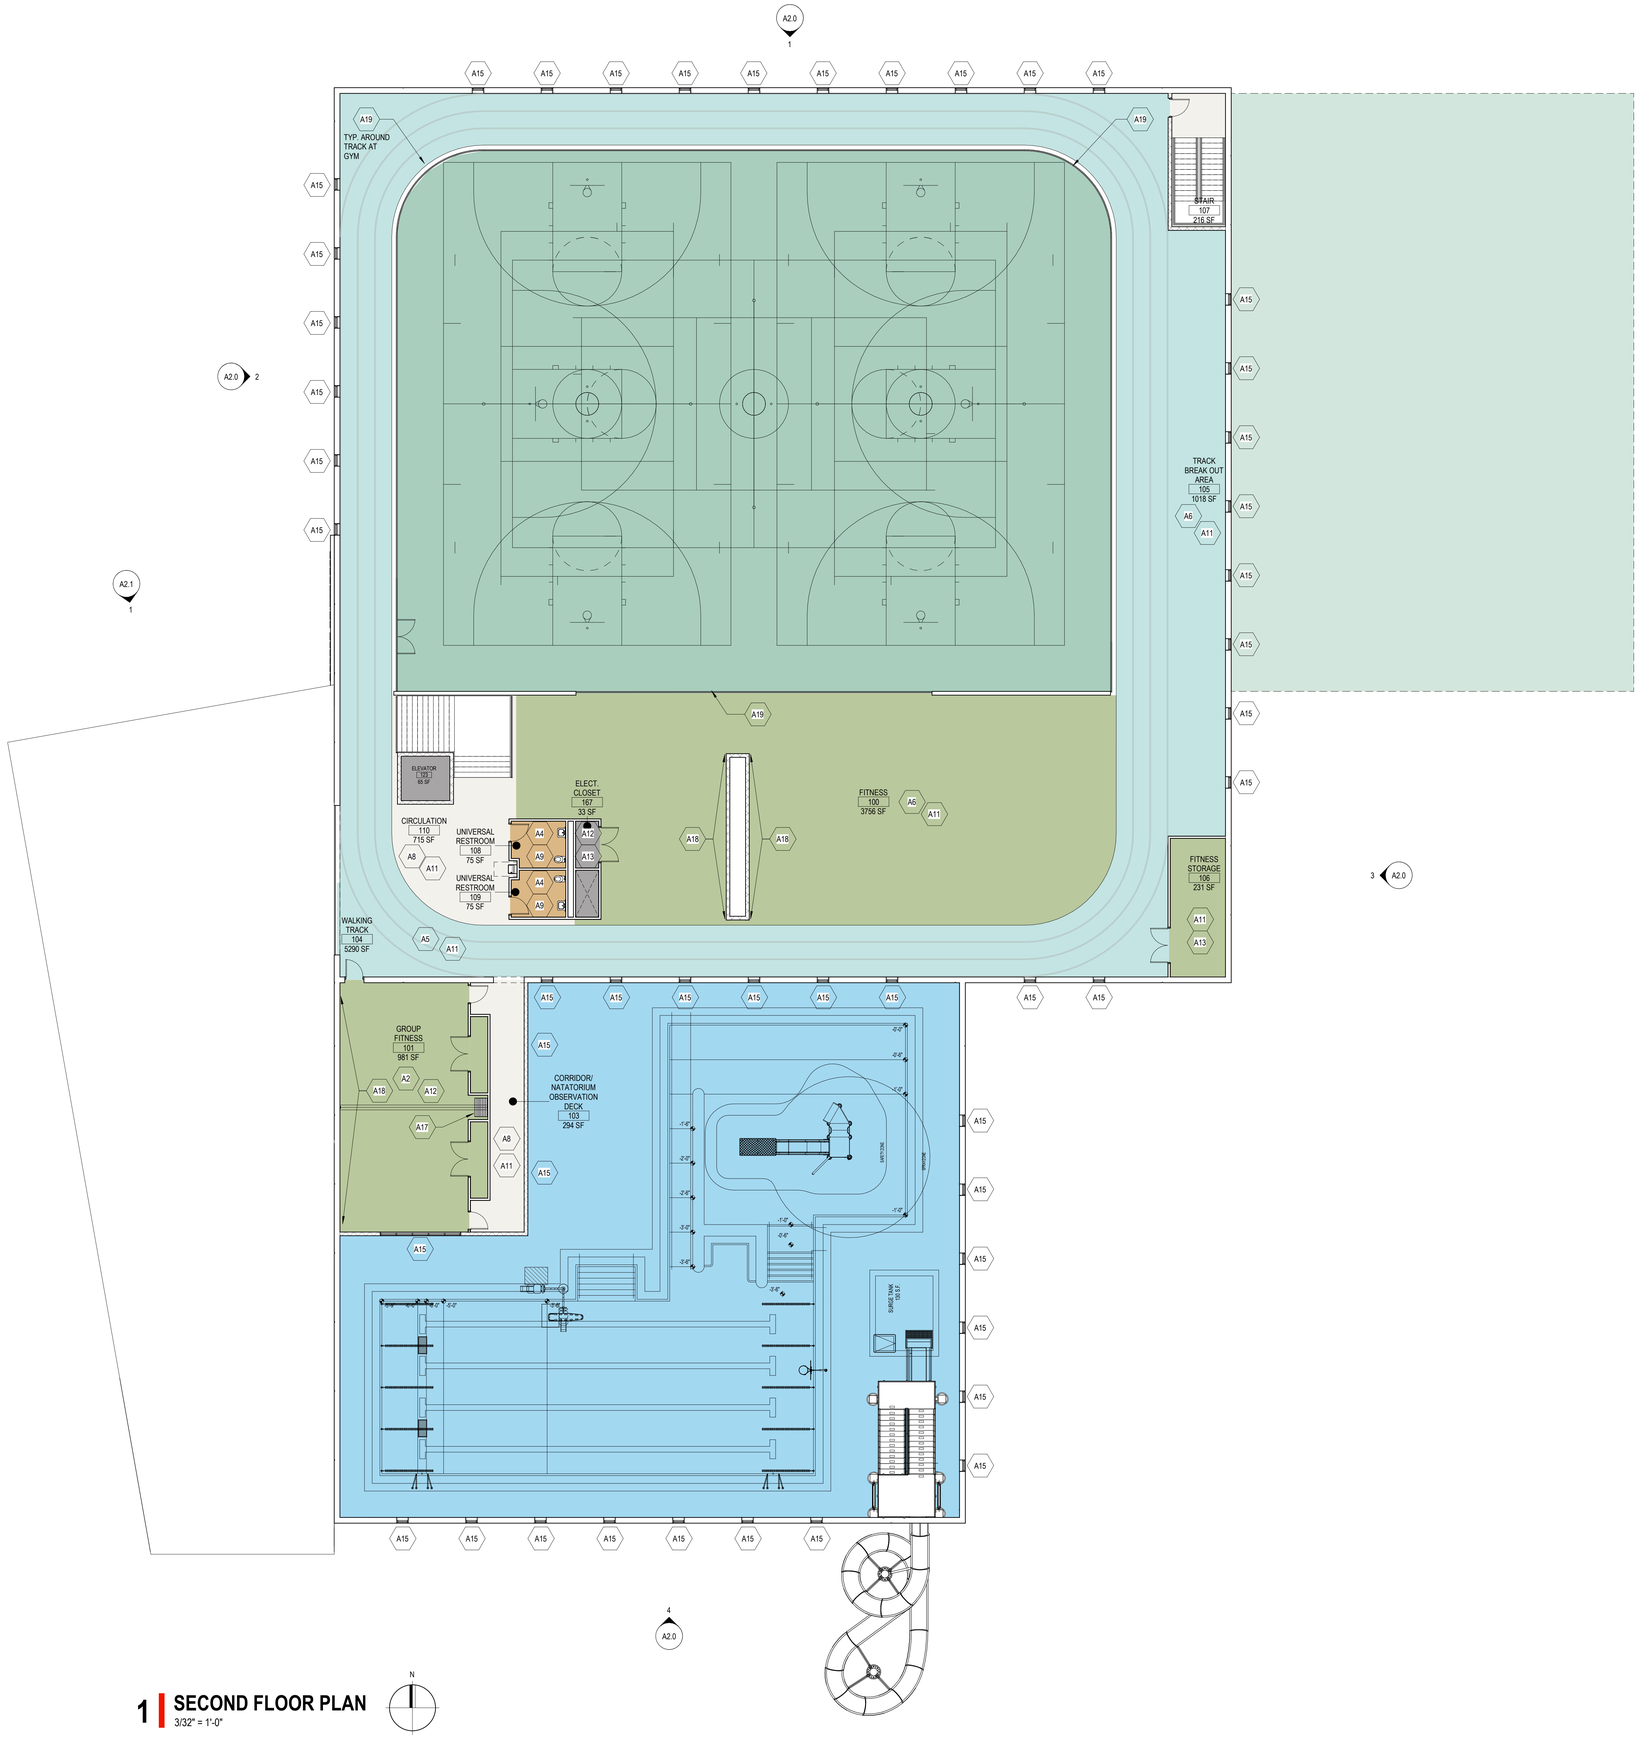

FLOOR PLAN KEYED NOTES

TAG	DESCRIPTION
A1	WOOD GYMNASIUM FLOOR, RECESSED SLAB, ON SLEEPER SYSTEM.
A2	WOOD STUDIO FLOOR.
A3	EPOXY FLOOR, NON SLIP PER IDPH REGULATIONS.
A4	TILE FLOORS.
A5	RUNNING TRACK SPORTS FLOORING.
A6	WEIGHT ROOM SPORTS FLOORING.
A7	OFFICE CARPET TILES.
A8	WALK-OFF CARPET TILES.
A9	FULL HEIGHT TILE WALLS; SEE RC FOR HEIGHTS.
A10	WALL COVERING/PROTECTION.
A11	HP COATING AT ALL SURFACES IN NATATORIUM.
A12	WALL PAINT.
A13	SEALED CONCRETE FLOOR.
A14	CURTAIN WALL SYSTEM.
A15	STOREFRONT SYSTEM.
A17	OPERABLE PARTION; MODERNFOLD.
A18	MIRROR WALL (6'-0").
A19	GUARD RAIL (42").
A20	BACK STOP WALL PADS.
A21	PORTABLE BLEACHERS.

1 SECOND FLOOR PLAN

3/32" = 1'-0"

fgma
FGMARCHITECTS

FGM Architects
475 Regency Park, Suite 325
O'Fallon, Illinois 62269

618.624.3364 OFFICE

ILLINOIS PROFESSIONAL DESIGN
FIRM #184-000350

CIVIL
CIVIL DESIGN, INC.
3320 OAKLAND AVENUE
ST. LOUIS, MISSOURI 63110
314.916.1178 (O)
XXX STATE CERTIFICATE OF AUTHORITY
NO. XXXXXXXXXX

LANDSCAPE
PLANNING DESIGN STUDIO
2816 SUTTON BLVD., SUITE 1
ST. LOUIS, MO 63143
314.241.3600 (O)
XXX STATE CERTIFICATE OF AUTHORITY
NO. XXXXXXXXXX

STRUCTURAL
RUBINOS & MESIA ENGINEERS, INC.
200 SOUTH MICHIGAN AVE., SUITE 1500
CHICAGO, IL 60604
312.870.6600 (O)
XXX STATE CERTIFICATE OF AUTHORITY
NO. XXXXXXXXXX

M.E.P.
IMEG
15 SUNNEN DR., SUITE 104
MAPELWOOD, MO 63143
314.645.1132 (O)
XXX STATE CERTIFICATE OF AUTHORITY
NO. XXXXXXXXXX

AQUATIC
COUNSILMAN - HUNSAKER
12851 MANCHESTER RD., SUITE 120
DES PERES, MO 63131
314.894.1245 (O)
XXX STATE CERTIFICATE OF AUTHORITY
NO. XXXXXXXXXX

NOT FOR CONSTRUCTION

FOR REVIEW ONLY

Not for regulatory approval, permit or construction.

The information on this document is preliminary or incomplete, not for construction, recording purposes, or implementation.

ISSUANCE

NO	DATE	DESCRIPTION

MT. VERNON INDOOR RECREATION FACILITY
CITY OF MT. VERNON
34TH STREET, MT. VERNON, IL 62864

100% SD ISSUANCE (UPDATE)

FLOOR PLAN - 2ND FLOOR - OVERALL

SHEET NO.
A1.12

JOB NO. 25-4332.01

© 2026 FGM Architects

2/27/2026 1:47:43 PM
Autodesk Docs://Mt. Vernon Indoor Recreation Facility/25-4332.01_MtVernon_IndoorRec_2024_SD.rvt
Copyright 2026 FGM ARCHITECTS

1 **ROOF PLAN**
3/32" = 1'-0"

ROOF PLAN KEYED NOTES

TAG	DESCRIPTION
R1	EPDM MEMBRANE FULLY ADHERED TO 1/2" COVER BOARD ADHERED TO R-30 RIGID INSULATION ADHERED TO SUBSTRATE BOARD MECHANICALLY FASTENED TO METAL DECK. AIR BARRIER TO BE ADHERED BETWEEN RIGID INSULATION AND SUBSTRATE BOARD.
R2	EPDM MEMBRANE FULLY ADHERED TO 1/2" COVER BOARD FULLY ADHERED TO R-30 RIGID INSULATION FULLY ADHERED TO SUBSTRATE BOARD MECHANICALLY FASTENED TO G90 GALVANIZED ROOF DECK W/ HP COATING APPLIED TO UNDERSIDE OF DECK. AIR BARRIER TO BE AHDERED BETWEEN RIGID INSULATION AND SUBSTRATE BOARD.
R3	GUTTER AND DOWNSPOUTS. SIZE AND QUANTITIES PER SMACNA REQUIREMENTS.
R4	ROOF DRAINS THIS AREA

fgma
FGMARCHITECTS

FGM Architects
475 Regency Park, Suite 325
O'Fallon, Illinois 62269

618.624.3364 OFFICE

ILLINOIS PROFESSIONAL DESIGN
FIRM #184-000350

CIVIL
CIVIL DESIGN, INC.
3220 OAKLAND AVENUE
ST. LOUIS, MISSOURI 63110
314.916.1178 (O)
XXX STATE CERTIFICATE OF AUTHORITY
NO. XXXXXXXXXX

LANDSCAPE
PLANNING DESIGN STUDIO
2816 SUTTON BLVD., SUITE 1
ST. LOUIS, MO 63143
314.241.3600 (O)
XXX STATE CERTIFICATE OF AUTHORITY
NO. XXXXXXXXXX

STRUCTURAL
RUBINOS & MESIA ENGINEERS, INC.
200 SOUTH MICHIGAN AVE., SUITE 1500
CHICAGO, IL 60604
312.870.6600 (O)
XXX STATE CERTIFICATE OF AUTHORITY
NO. XXXXXXXXX

M.E.P.
IMEG
15 SUNNEN DR., SUITE 104
MAPELWOOD, MO 63143
314.645.1132 (O)
XXX STATE CERTIFICATE OF AUTHORITY
NO. XXXXXXXXX

AQUATIC
COUNSILMAN - HUNSAKER
12851 MANCHESTER RD., SUITE 120
DES PERES, MO 63131
314.894.1245 (O)
XXX STATE CERTIFICATE OF AUTHORITY
NO. XXXXXXXXXX

NOT FOR CONSTRUCTION

FOR REVIEW ONLY

Not for regulatory approval, permit or construction.

The information on this document is preliminary or incomplete, not for construction, recording purposes, or implementation.

ISSUANCE		
NO	DATE	DESCRIPTION

MT. VERNON INDOOR RECREATION FACILITY
CITY OF MT. VERNON
34TH STREET, MT. VERNON, IL 62864

100% SD ISSUANCE (UPDATE)

ROOF PLAN - OVERALL

SHEET NO.
A1.30

JOB NO. 25-4332.01

© 2026 FGM Architects

2/27/2026 1:47:44 PM
Autodesk Docs://Mt. Vernon Indoor Recreation Facility/25-4332.01_MtVernon_IndoorRec_2024_SD.rvt
Copyright 2026 FGM ARCHITECTS

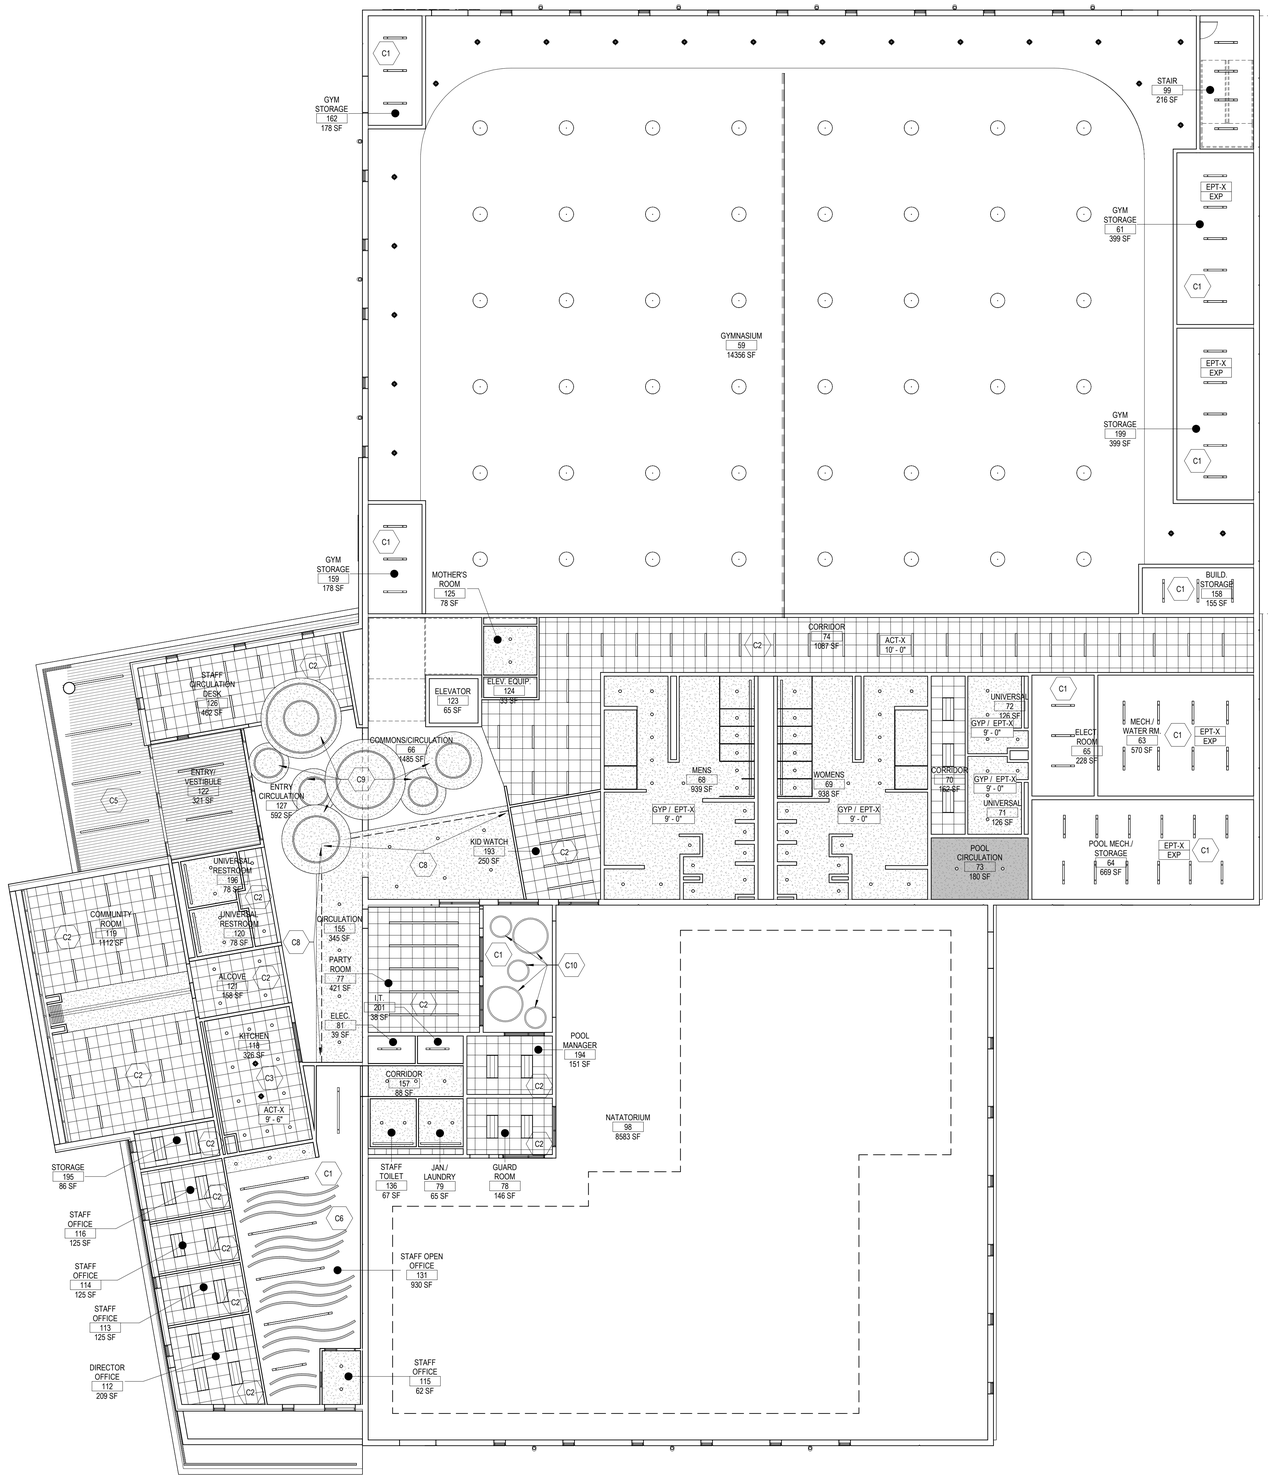

1 RCP - FIRST FLOOR - OVERALL

3/32" = 1'-0"

N

CEILING PLAN KEYED NOTES

TAG	DESCRIPTION
C1	EXPOSED TO STRUCTURE, EPOXY PAINT.
C2	ACOUSTICAL CEILING TILE.
C3	VINYL FACED, ACOUSTICAL CEILING TILE.
C4	GYM DIVIDER CURTAIN.
C5	WOOD-LOOK METAL PANEL SOFFIT.
C6	ACOUSTICAL CEILING BAFFLES.
C7	ACOUSTICAL CEILING BAFFLES, NATATORIUM RATED.
C8	COVE LIGHT AT PERIMETER OF SOFFIT.
C9	SUSPENDED GYPSUM CLOUD WITH RECESSED CIRCULAR LIGHT.
C10	DECORATIVE PENDANT LIGHT FIXTURE

CEILING TAG LEGEND

GB / PT-1 / 8'-0" — CEILING TYPE - SEE LEGEND BELOW; APPLIED FINISH (WHERE APPLICABLE); CEILING HEIGHT AFF

PT-2 / EXP — APPLIED FINISH TO EXPOSED STRUCTURE, CONDUITS, DUCTWORK, PIPING, ETC.; EXPOSED CEILING

EXP — EXPOSED CEILING

FOR TAGS WITH NO FINISH INDICATED, REFER TO GENERAL RCP NOTES FOR TYPICAL APPLIED FINISH TO STRUCTURE, CONDUITS, DUCTWORK, PIPING, ETC.

CEILING TYPES LEGEND

INDICATES TYPE PER TAG ON RCP

GB — SUSPENDED GYPSUM BOARD CEILING: 5/8" GYPSUM BOARD ON 7/8" MTL. FURRING AT 24" O.C. ON 1 1/2" CHANNELS W/ HANGERS AT 4'-0" O.C. MAX UNO. SEE DETAILS.

ACT-1 — ACOUSTICAL CEILING PANEL: 2x2 SEE ROOM FINISHES LIST FOR TYPE OF ACOUSTICAL CEILING TILE.

ACT-2 — ACOUSTICAL CEILING PANEL: 2x4 SEE ROOM FINISHES LIST FOR TYPE OF ACOUSTICAL CEILING TILE.

LWC-1 — LINEAR WOOD CEILING - SEE ROOM FINISH SCHEDULE FOR TYPE OF ACOUSTICAL WOOD PANEL CEILING TILE.

EXP — EXPOSED CEILING. PAINT ALL EXPOSED STRUCTURE, CONDUITS, DUCTWORK, PIPING, ETC. U.N.O.

DEFS — E.I.F.S. SOFFIT - 5/8" EXTERIOR DENS GLASS BOARD W/ E.I.F.S. TYPE FINISH COAT

CEILING FIXTURES LEGEND

- 2x4 FIXTURE
- 2x2 FIXTURE
- 2x4 CEILING MOUNTED FIXTURE
- STRIP FIXTURE
- SUSPENDED STRIP FIXTURE
- RECESSED DIRECTIONAL CAN LIGHT
- PENDANT-HUNG CAN LIGHT FIXTURE
- PENDANT HUNG FIXTURE
- EXTERIOR WALL PACK LIGHTING FIXTURE
- EMERGENCY LIGHTING FIXTURE
- DECORATE WALL SCONCE FIXTURE
- AIR DIFFUSER
- RETURN AIR GRILLE
- LINEAR AIR DIFFUSER
- ACCESS PANEL SEE MEP DRAWINGS FOR ADDITIONAL INFORMATION.

fgma FGMARCHITECTS

FGM Architects
475 Regency Park, Suite 325
O'Fallon, Illinois 62269

618.624.3364 OFFICE

ILLINOIS PROFESSIONAL DESIGN FIRM #184-000350

CIVIL
CIVIL DESIGN, INC.
3220 OAKLAND AVENUE
ST. LOUIS, MISSOURI 63110
314.916.1178 (O)
XXX STATE CERTIFICATE OF AUTHORITY
NO. XXXXXXXXXX

LANDSCAPE
PLANNING DESIGN STUDIO
2816 SUTTON BLVD., SUITE 1
ST. LOUIS, MO 63143
314.241.3600 (O)
XXX STATE CERTIFICATE OF AUTHORITY
NO. XXXXXXXXXX

STRUCTURAL
RUBINOS & MESIA ENGINEERS, INC.
200 SOUTH MICHIGAN AVE., SUITE 1500
CHICAGO, IL 60604
312.870.6600 (O)
XXX STATE CERTIFICATE OF AUTHORITY
NO. XXXXXXXXXX

M.E.P.
IMEG
15 SUNNEN DR., SUITE 104
MAPELWOOD, MO 63143
314.645.1132 (O)
XXX STATE CERTIFICATE OF AUTHORITY
NO. XXXXXXXXXX

AQUATIC
COUNSILMAN - HUNSAKER
12851 MANCHESTER RD., SUITE 120
DES PERES, MO 63131
314.894.1245 (O)
XXX STATE CERTIFICATE OF AUTHORITY
NO. XXXXXXXXXX

NOT FOR CONSTRUCTION

FOR REVIEW ONLY

Not for regulatory approval, permit or construction.

The information on this document is preliminary or incomplete, not for construction, recording purposes, or implementation.

ISSUANCE		
NO	DATE	DESCRIPTION

MT. VERNON INDOOR RECREATION FACILITY
CITY OF MT. VERNON
34TH STREET, MT. VERNON, IL 62864

100% SD ISSUANCE (UPDATE)

RCP - 1ST FLOOR - OVERALL

SHEET NO.
A1.41

JOB NO. 25-4332.01

© 2026 FGM Architects

2/27/2026 1:47:48 PM
Autodesk Docs://Mt. Vernon Indoor Recreation Facility/25-4332.01_MtVernon_IndoorRec_2024_SD.rvt
Copyright 2026 FGM ARCHITECTS

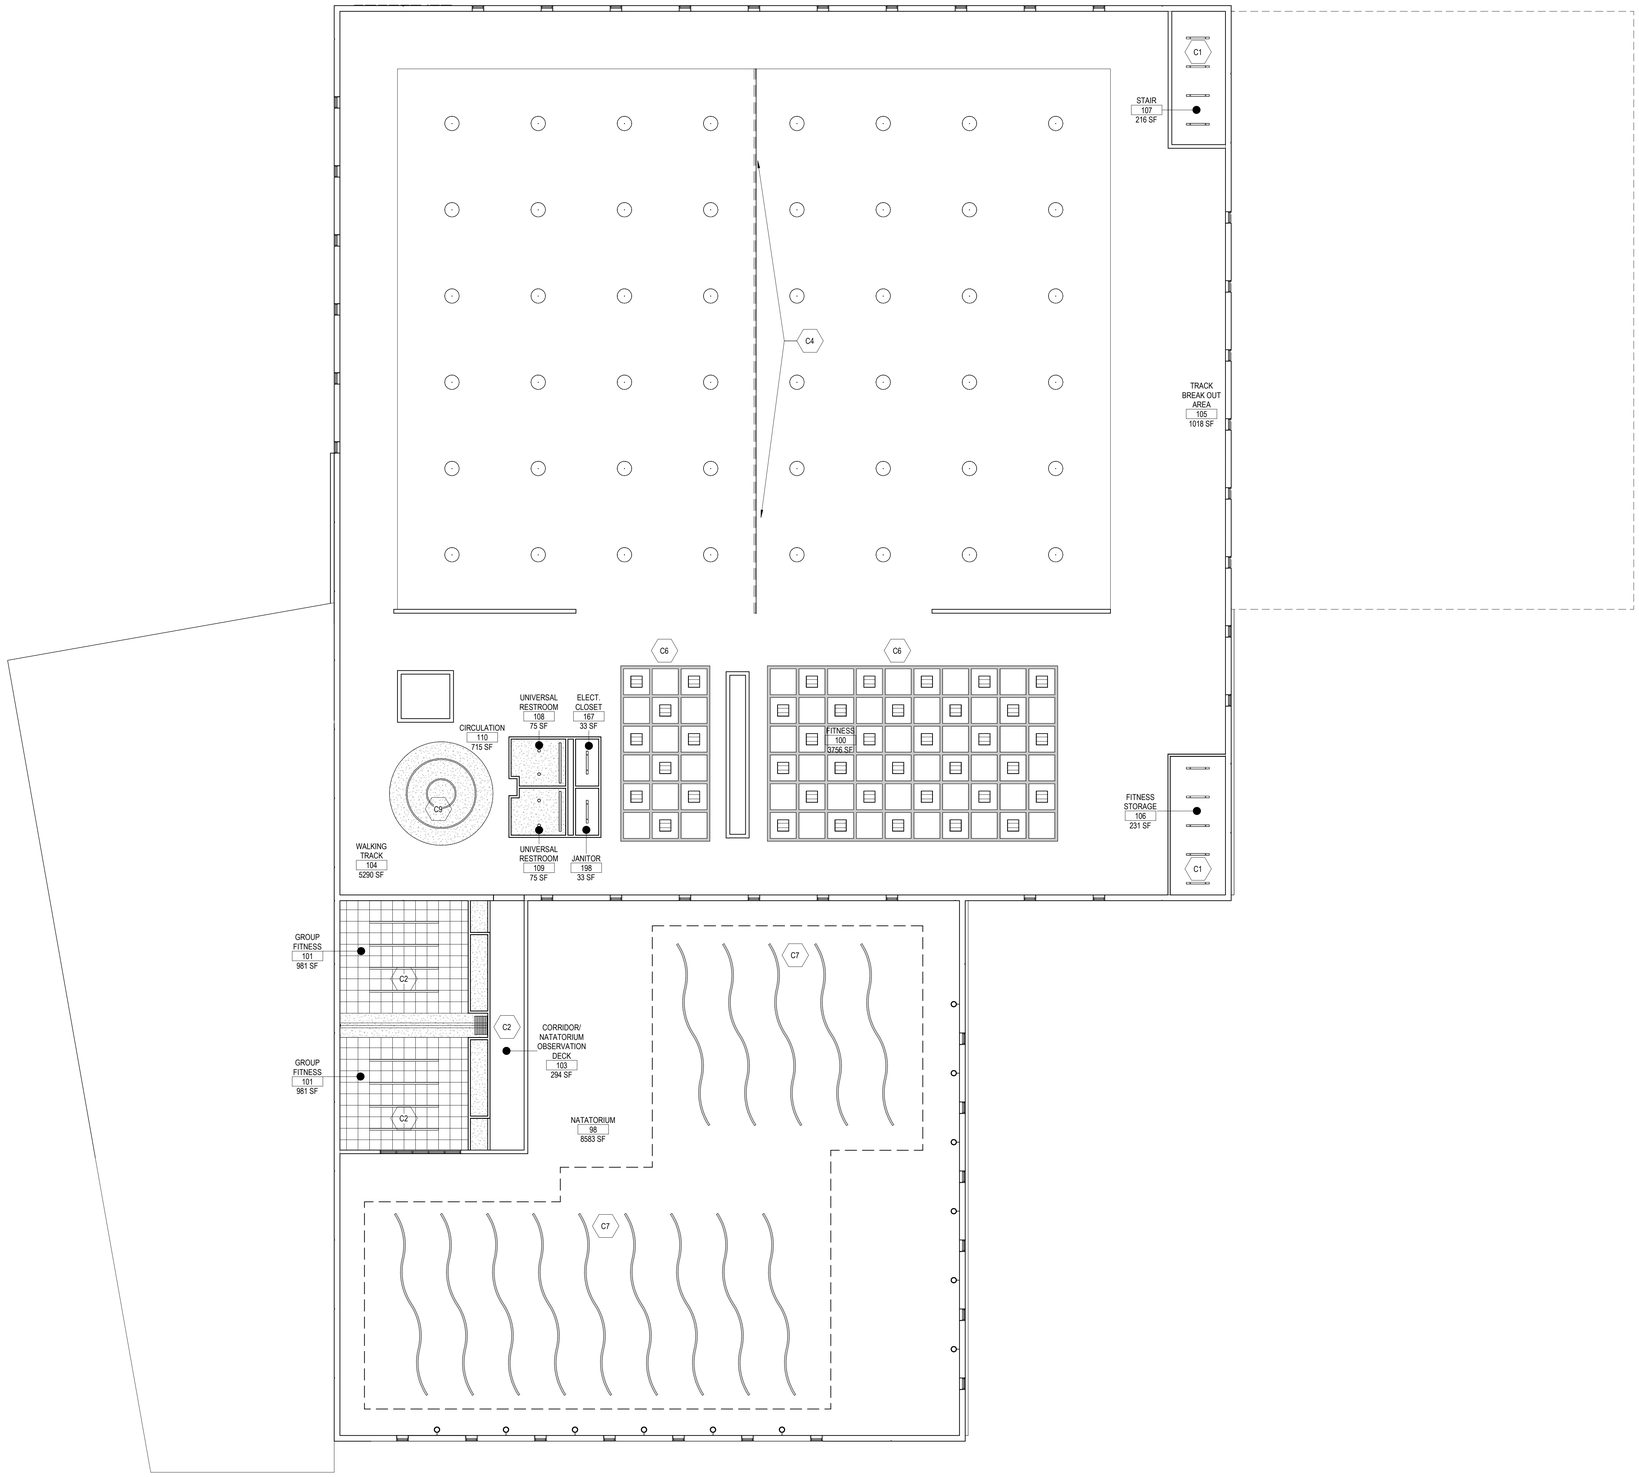

1 **02_RCP_OVERALL**
3/32" = 1'-0"

N

CEILING PLAN KEYED NOTES

TAG	DESCRIPTION
C1	EXPOSED TO STRUCTURE. EPOXY PAINT.
C2	ACOUSTICAL CEILING TILE.
C3	VINYL FACED, ACOUSTICAL CEILING TILE.
C4	GYM DIVIDER CURTAIN.
C5	WOOD-LOOK METAL PANEL SOFFIT.
C6	ACOUSTICAL CEILING BAFFLES.
C7	ACOUSTICAL CEILING BAFFLES, NATATORIUM RATED.
C8	COVE LIGHT AT PERIMETER OF SOFFIT.
C9	SUSPENDED GYPSUM CLOUD WITH RECESSED CIRCULAR LIGHT.
C10	DECORATIVE PENDANT LIGHT FIXTURE

CEILING TAG LEGEND

GB / PT-1 / 8'-0" — CEILING TYPE - SEE LEGEND BELOW; APPLIED FINISH (WHERE APPLICABLE); CEILING HEIGHT AFF

PT-2 / EXP — APPLIED FINISH TO EXPOSED STRUCTURE, CONDUITS, DUCTWORK, PIPING, ETC.

EXP — EXPOSED CEILING

EXP — EXPOSED CEILING

FOR TAGS WITH NO FINISH INDICATED, REFER TO GENERAL RCP NOTES FOR TYPICAL APPLIED FINISH TO STRUCTURE, CONDUITS, DUCTWORK, PIPING, ETC.

CEILING TYPES LEGEND

INDICATES TYPE PER TAG ON RCP

GB
SUSPENDED GYPSUM BOARD CEILING: 5/8" GYPSUM BOARD ON 7/8" MTL. FURRING AT 24" O.C. ON 1 1/2" CHANNELS W/ HANGERS AT 4'-0" O.C. MAX UNO. SEE DETAILS.

ACT-1
ACOUSTICAL CEILING PANEL: 2x2
SEE ROOM FINISHES LIST FOR TYPE OF ACOUSTICAL CEILING TILE.

ACT-2
ACOUSTICAL CEILING PANEL: 2x4
SEE ROOM FINISHES LIST FOR TYPE OF ACOUSTICAL CEILING TILE.

LWC-1
LINEAR WOOD CEILING - SEE ROOM FINISH SCHEDULE FOR TYPE OF ACOUSTICAL WOOD PANEL CEILING TILE.

EXP
EXPOSED CEILING. PAINT ALL EXPOSED STRUCTURE, CONDUITS, DUCTWORK, PIPING, ETC. U.N.O.

DEFS
E.I.F.S. SOFFIT - 5/8" EXTERIOR DENS GLASS BOARD W/ E.I.F.S. TYPE FINISH COAT

CEILING FIXTURES LEGEND

- 2x4 FIXTURE
- 2x2 FIXTURE
- 2x4 CEILING MOUNTED FIXTURE
- STRIP FIXTURE
- SUSPENDED STRIP FIXTURE
- RECESSED DIRECTIONAL CAN LIGHT
- PENDANT-HUNG CAN LIGHT FIXTURE
- PENDANT HUNG FIXTURE
- EXTERIOR WALL PACK LIGHTING FIXTURE
- EMERGENCY LIGHTING FIXTURE
- DECORATE WALL SCONCE FIXTURE
- AIR DIFFUSER
- RETURN AIR GRILLE
- LINEAR AIR DIFFUSER
- ACCESS PANEL. SEE MEP DRAWINGS FOR ADDITIONAL INFORMATION.

fgma
FGMARCHITECTS

FGM Architects
475 Regency Park, Suite 325
O'Fallon, Illinois 62269

618.624.3364 OFFICE

ILLINOIS PROFESSIONAL DESIGN FIRM #184-000350

CIVIL
CIVIL DESIGN, INC.
5203 OAKLAND AVENUE
ST. LOUIS, MISSOURI 63110
314.916.1178 (O)
XXX STATE CERTIFICATE OF AUTHORITY
NO. XXXXXXXXXX

LANDSCAPE
PLANNING DESIGN STUDIO
2816 SUTTON BLVD., SUITE 1
ST. LOUIS, MO 63143
314.241.3600 (O)
XXX STATE CERTIFICATE OF AUTHORITY
NO. XXXXXXXXXX

STRUCTURAL
RUBINOS & MESIA ENGINEERS, INC.
200 SOUTH MICHIGAN AVE., SUITE 1500
CHICAGO, IL 60604
312.870.6600 (O)
XXX STATE CERTIFICATE OF AUTHORITY
NO. XXXXXXXXXX

M.E.P.
IMEG
15 SUNNEN DR., SUITE 104
MAPELWOOD, MO 63143
314.645.1132 (O)
XXX STATE CERTIFICATE OF AUTHORITY
NO. XXXXXXXXXX

AQUATIC
COUNSILMAN - HUNSAKER
12851 MANCHESTER RD., SUITE 120
DES PERES, MO 63131
314.894.1245 (O)
XXX STATE CERTIFICATE OF AUTHORITY
NO. XXXXXXXXXX

NOT FOR CONSTRUCTION

FOR REVIEW ONLY

Not for regulatory approval, permit or construction.

The information on this document is preliminary or incomplete, not for construction, recording purposes, or implementation.

ISSUANCE		
NO	DATE	DESCRIPTION

MT. VERNON INDOOR RECREATION FACILITY
CITY OF MT. VERNON
34TH STREET, MT. VERNON, IL 62864

100% SD ISSUANCE (UPDATE)

RCP - 2ND FLOOR - OVERALL

SHEET NO.
A1.42

JOB NO. 25-4332.01

© 2026 FGM Architects

2/27/2026 1:47:50 PM
Autodesk Docs://Mt. Vernon Indoor Recreation Facility/25-4332.01_MtVernon_IndoorRec_2024_SD.rvt
Copyright 2026 FGM ARCHITECTS

EXTERIOR MATERIALS LEGEND

EXTERIOR PAINT
PT-1X EXTERIOR PAINT TO BE:
MFR: ???
COLOR: TO BE SELECTED BY ARCHITECT
LOCATIONS: ???

PT-2X EXTERIOR PAINT TO BE:
MFR: ???
COLOR:
LOCATIONS: ???

PRE-FACED MASONRY VENEER BLOCK (DESIGN BASIS)
PMU-1 FACE VENEER/ BLOCK UNITS
MFR: ???
STYLE: ???
SIZE: STRETCHER 44F
(3 9/16"W x 3 5/8"H x 15 5/8"L)
COLOR: ???
USE: ???

FIBER CEMENT BOARD (DESIGN BASIS)
FCB-1
MFR: NICHIHA
STYLE: ???
SIZE: ???
COLOR: ???
USE: ???

MASONRY VENEER BRICK (DESIGN BASIS)
BR-1 FACE BRICK
MFR: ???
SIZE: ???
(3 5/8"W x 2 1/4"H x 11 5/8"L)
COLOR: ???
USE: AS BLDG. BRICK VENEER AS INDICATED

MASONRY VENEER BRICK (DESIGN BASIS)
BR-2 THIN BRICK
MFR: ???
SIZE: ???
(3 5/8"W x 2 1/4"H x 11 5/8"L)
COLOR: ???
USE: AS BLDG. BRICK VENEER AS INDICATED

PRE-CAST STRUCTURAL PANELS (DESIGN BASIS)
PC-1
MFR: ???
SIZE: ???
(3 5/8"W x 2 1/4"H x 11 5/8"L)
COLOR: ???
FINISH: ACID ETCHED

FORMED METAL WALL PANEL (DESIGN BASIS)
ABBREV. AS SHOWN:
MP-1 METAL PANEL TO BE:
MFR: ???
STYLE: ???
COLOR: ???
SIZES: ##' PANELS (LENGTH), ##" NOMINAL PANEL WIDTH
TEXTURE: ???

FIBER CEMENT SIDING (DESIGN BASIS)
FCS-1 FIBER CEMENT SIDING TO BE:
MFR: ???
STYLE: ???
SIZE: ???
COLOR: ???
NOTE: INSTALL HORIZONTAL

STOREFRONT
ABBREV. AS SHOWN:
SF-1 STOREFRONT BASIS OF DESIGN TO BE:
MFR: ???
MULTIPLANE CENTER SET
COLOR: ???
SIZES: ???
REFER TO A6 SERIES WINDOW TYPES SHEET FOR MORE INFO

CW-1 CURTAINWALL BASIS OF DESIGN TO BE:
MFR: ???
COLOR: ???
SIZES: ???
REFER TO A6 SERIES WINDOW TYPES SHEET FOR MORE INFO

ROOF FASCIA
FA-1 / FA-2 FASCIA ROOF EDGE TO BE:
MFR: ???
STYLE: ???
SIZE: ##" FACE HEIGHT
FA-1 COLOR: ???
FA-2 COLOR: ???

RC-1 METAL COPING TO BE:
MFR: ???
STYLE: ???
SIZE: PER DETAILS, INTEGRAL WITH FASCIA/ PARAPET (SLOPE TOP)
TYPE: WET-SEALED SYSTEM
COLOR: ???

EXTERIOR ELEVATIONS KEYED NOTES

TAG	DESCRIPTION
L1	WALL SCONCE
L2	BACKLIT SIGNAGE
L3	CAN LIGHTS UNDER CANOPY WITH LINEAR LIGHTS AROUND EDGE
L4	ALUCOBOND COLUMN WRAP
L5	CLERESTORY
L6	LOCATION OF WATER SLIDE

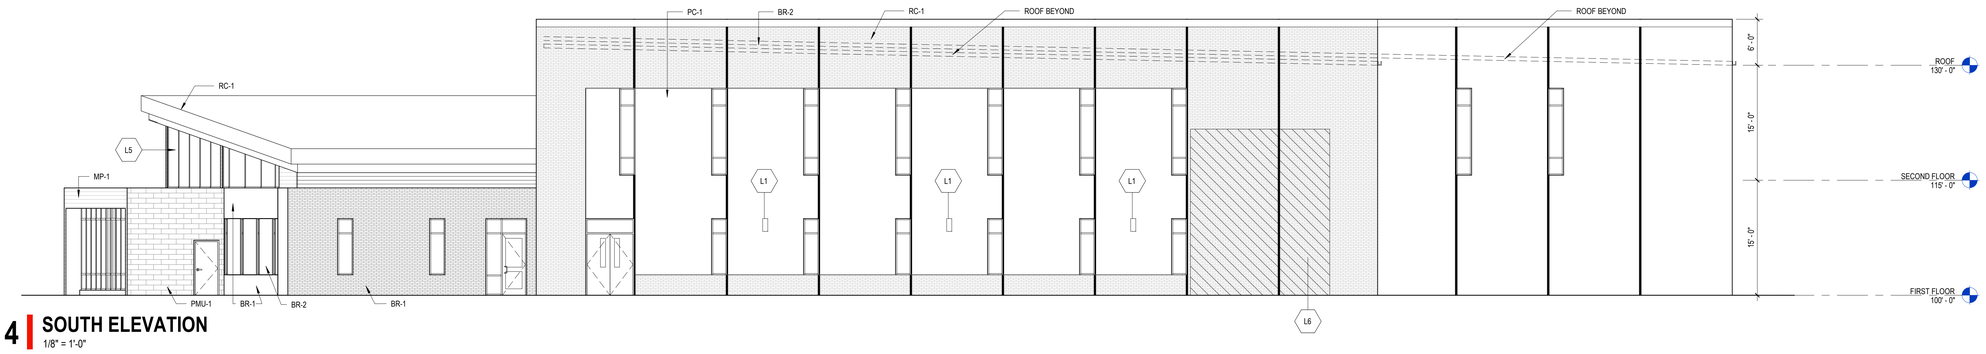

4 SOUTH ELEVATION
1/8" = 1'-0"

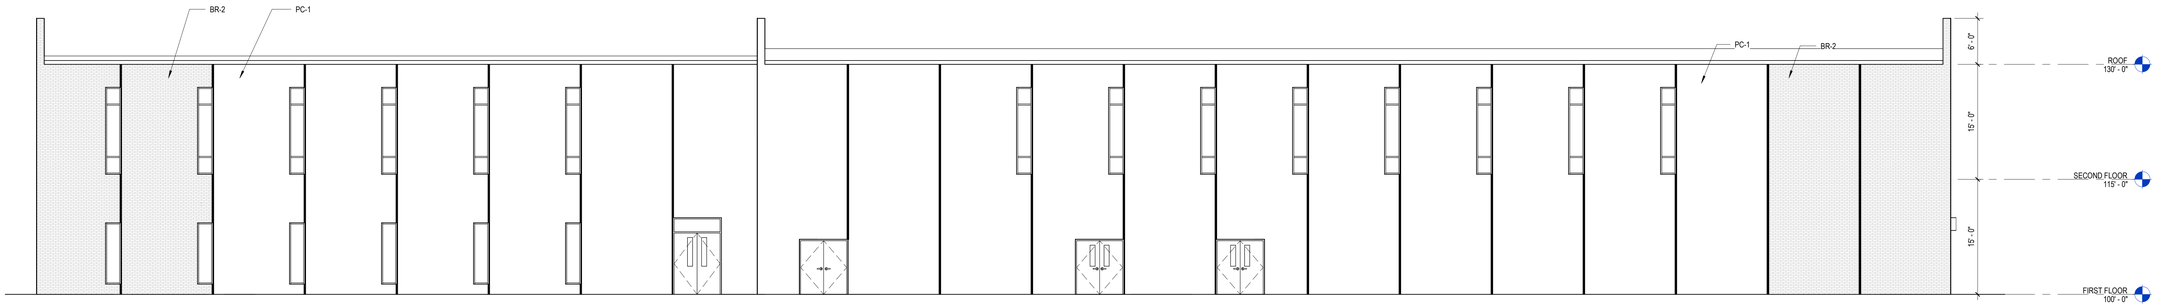

3 EAST ELEVATION
1/8" = 1'-0"

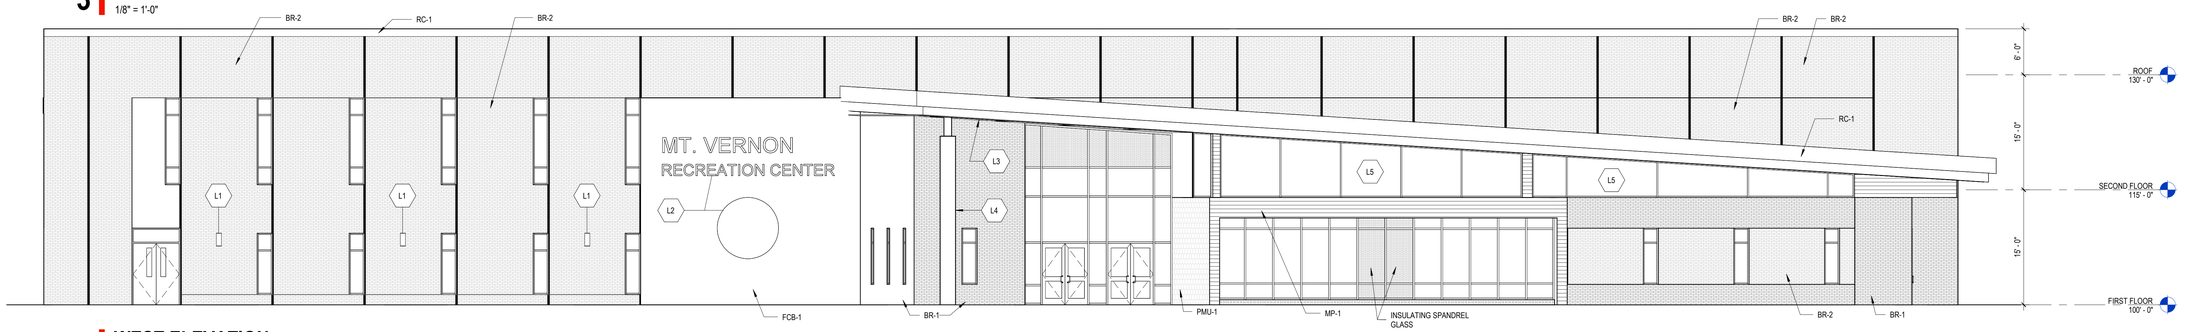

2 WEST ELEVATION
1/8" = 1'-0"

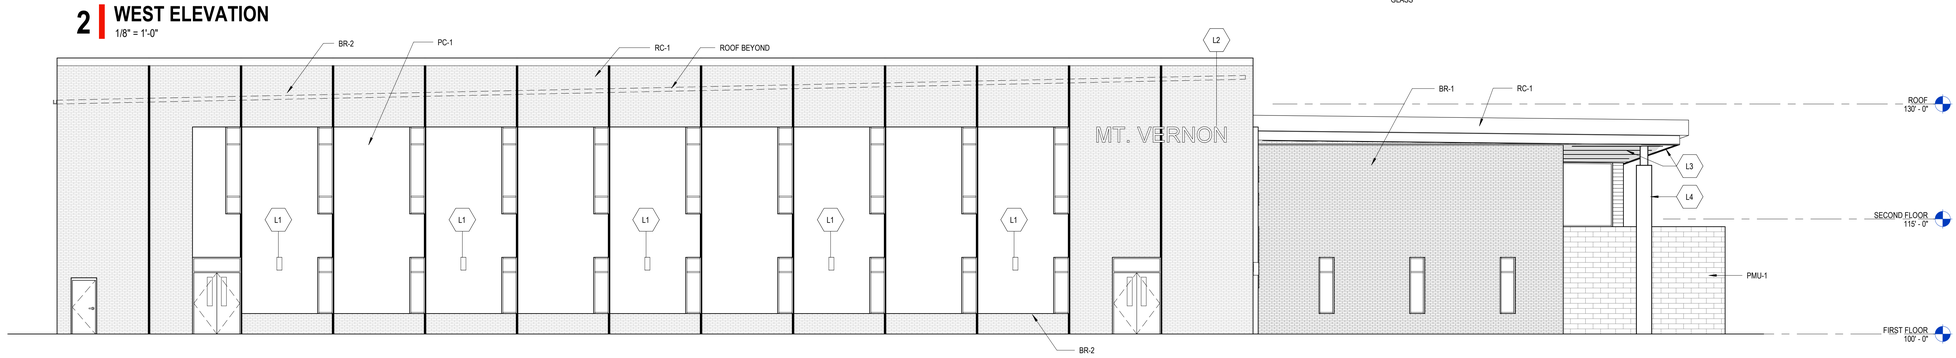

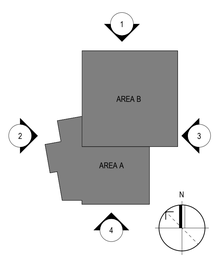

1 NORTH ELEVATION
1/8" = 1'-0"

fgma
FGMARCHITECTS
FGM Architects
475 Regency Park, Suite 325
O'Fallon, Illinois 62269
618.624.3364 OFFICE
ILLINOIS PROFESSIONAL DESIGN FIRM #184-000350

CIVIL
CIVIL DESIGN, INC.
5220 OAKLAND AVENUE
ST. LOUIS, MISSOURI 63110
314.916.1178 (O)
XXX STATE CERTIFICATE OF AUTHORITY
NO. XXXXXXXXXX

LANDSCAPE
PLANNING DESIGN STUDIO
2816 SUTTON BLVD., SUITE 1
ST. LOUIS, MO 63143
314.241.3600 (O)
XXX STATE CERTIFICATE OF AUTHORITY
NO. XXXXXXXXXX

STRUCTURAL
RUBINOS & MESIA ENGINEERS, INC.
200 SOUTH MICHIGAN AVE., SUITE 1500
CHICAGO, IL 60604
312.870.6600 (O)
XXX STATE CERTIFICATE OF AUTHORITY
NO. XXXXXXXXXX

M.E.P.
IMEG
15 SUNNEN DR., SUITE 104
MAPELWOOD, MO 63143
314.645.1132 (O)
XXX STATE CERTIFICATE OF AUTHORITY
NO. XXXXXXXXXX

AQUATIC
COUNSILMAN - HUNSAKER
12851 MANCHESTER RD., SUITE 120
DES PERES, MO 63131
314.894.1245 (O)
XXX STATE CERTIFICATE OF AUTHORITY
NO. XXXXXXXXXX

NOT FOR CONSTRUCTION

FOR REVIEW ONLY

Not for regulatory approval, permit or construction.

The information on this document is preliminary or incomplete, not for construction, recording purposes, or implementation.

ISSUANCE

NO	DATE	DESCRIPTION

MT. VERNON INDOOR RECREATION FACILITY
CITY OF MT. VERNON
34TH STREET, MT. VERNON, IL 62864

100% SD ISSUANCE (UPDATE)

EXTERIOR ELEVATIONS

SHEET NO.
A2.0

JOB NO. 25-4332.01
© 2026 FGM Architects

2/27/2026 1:47:52 PM
Autodesk Docs://Mt. Vernon Indoor Recreation Facility/25-4332.01_MtVernon_IndoorRec_2024_SD.rvt
Copyright 2026 FGM ARCHITECTS